
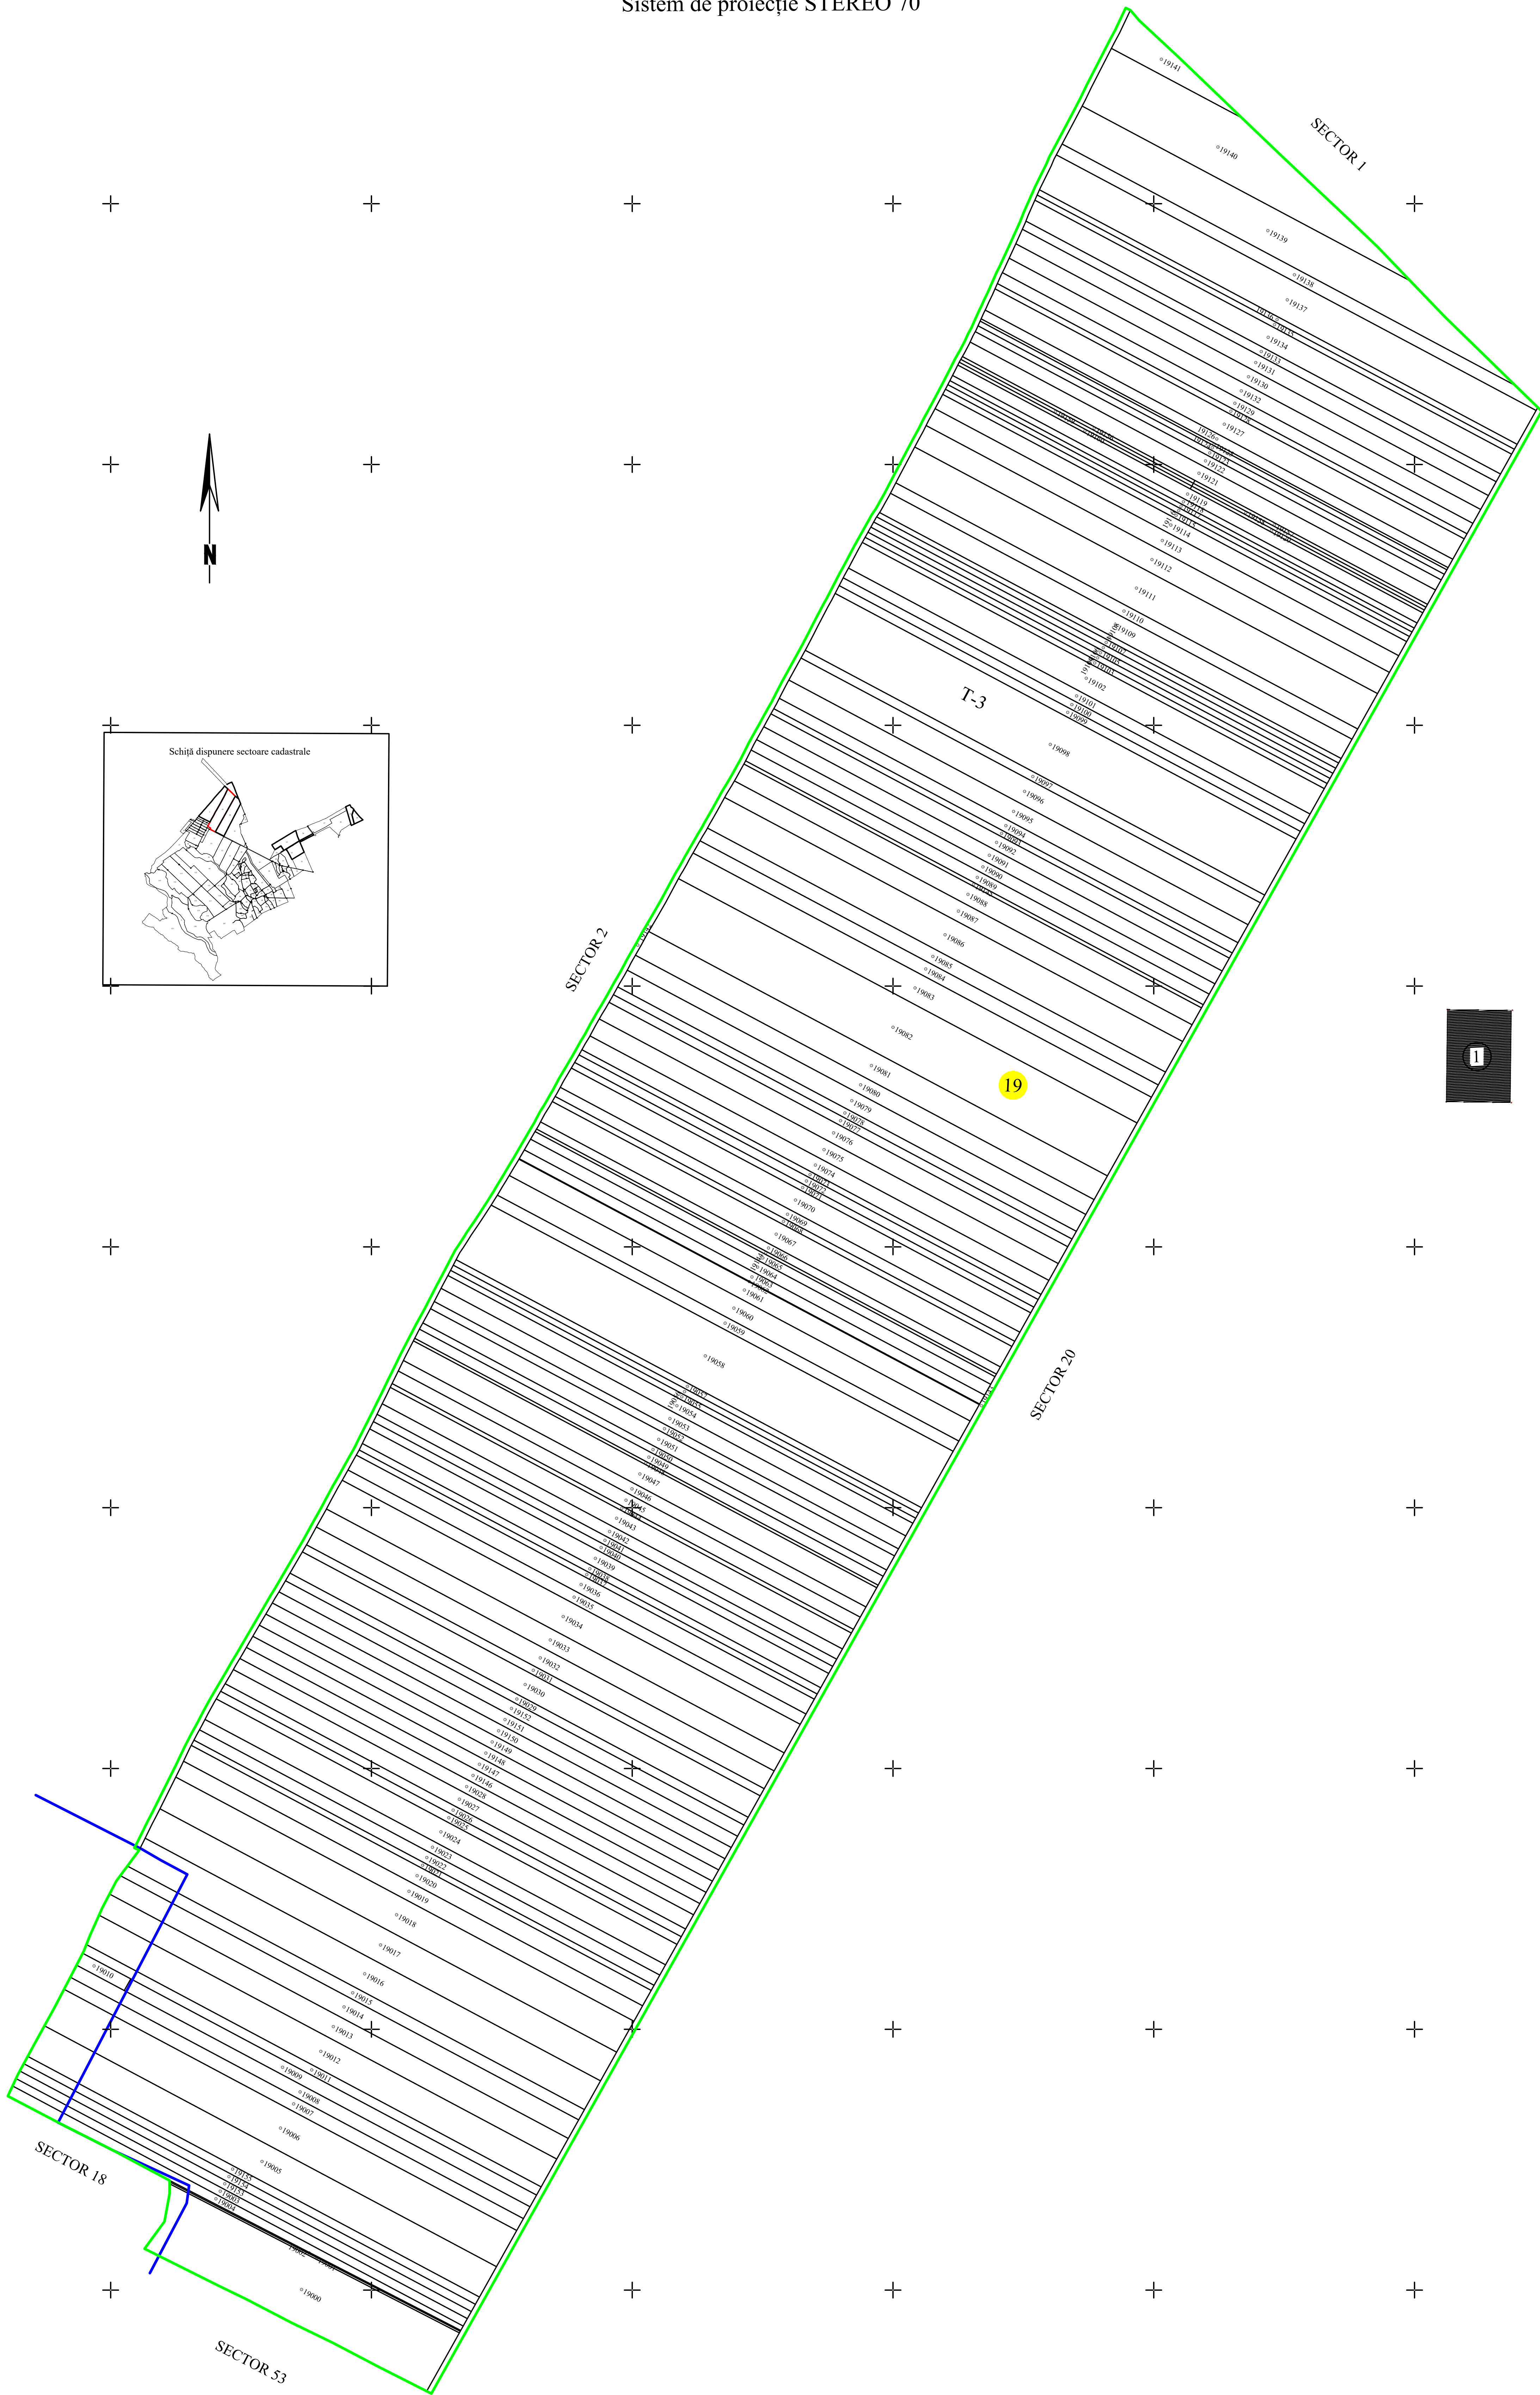


PLAN CADASTRAL SECTOR 19
UAT GHERĂEȘTI, JUDEȚUL NEAMȚ

+ SPRE PUBLICARE
Scara 1:2000
Sistem de proiecție STEREO 70

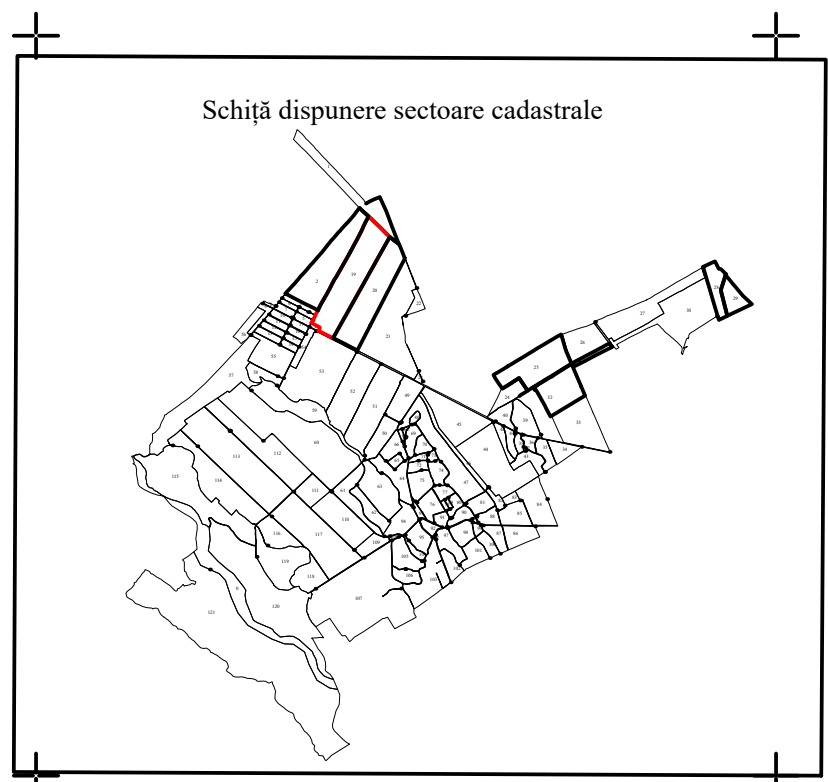

LEGENDA	
	Limita imobil
	Limita construcții definitive
	Limita cvartal
	Limita intravilan
	Limita UAT
	Limita sector cadastral
	Ape curgătoare
118	Numar postal
str. N. Labis	Denumire strazi
31	Numar sector cadastral
36023	ID imobil
C1	Cod constructie
T 16	Denumire Cvartal/Tarla

DENUMIRE EXECUTANT:
SC TEAMTOPOGRAFIC SRL
DATA INTOCMIRII: 12.05.2025

12.05.2025
INC. ADONIS TEAM SRL, CERTIFICAT DE
AUTORIZARE CADASTRALA SI PLANUL
DE PROIECTARE, 12.05.2025, 12.05.2025
AUTORIZARE CADASTRALA SI PLANUL
DE PROIECTARE, 12.05.2025, 12.05.2025