
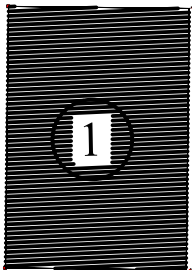
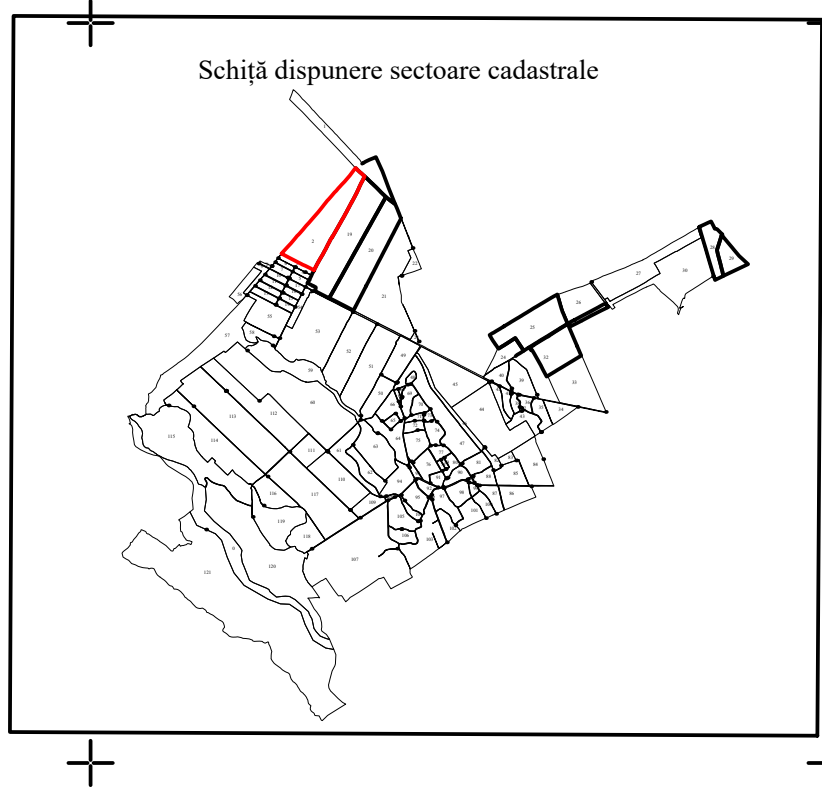


PLAN CADASTRAL SECTOR 2
UAT GHERĂEȘTI, JUDEȚUL NEAMȚ
SPRE PUBLICARE
Scara 1:2000
Sistem de proiecție STEREO 70

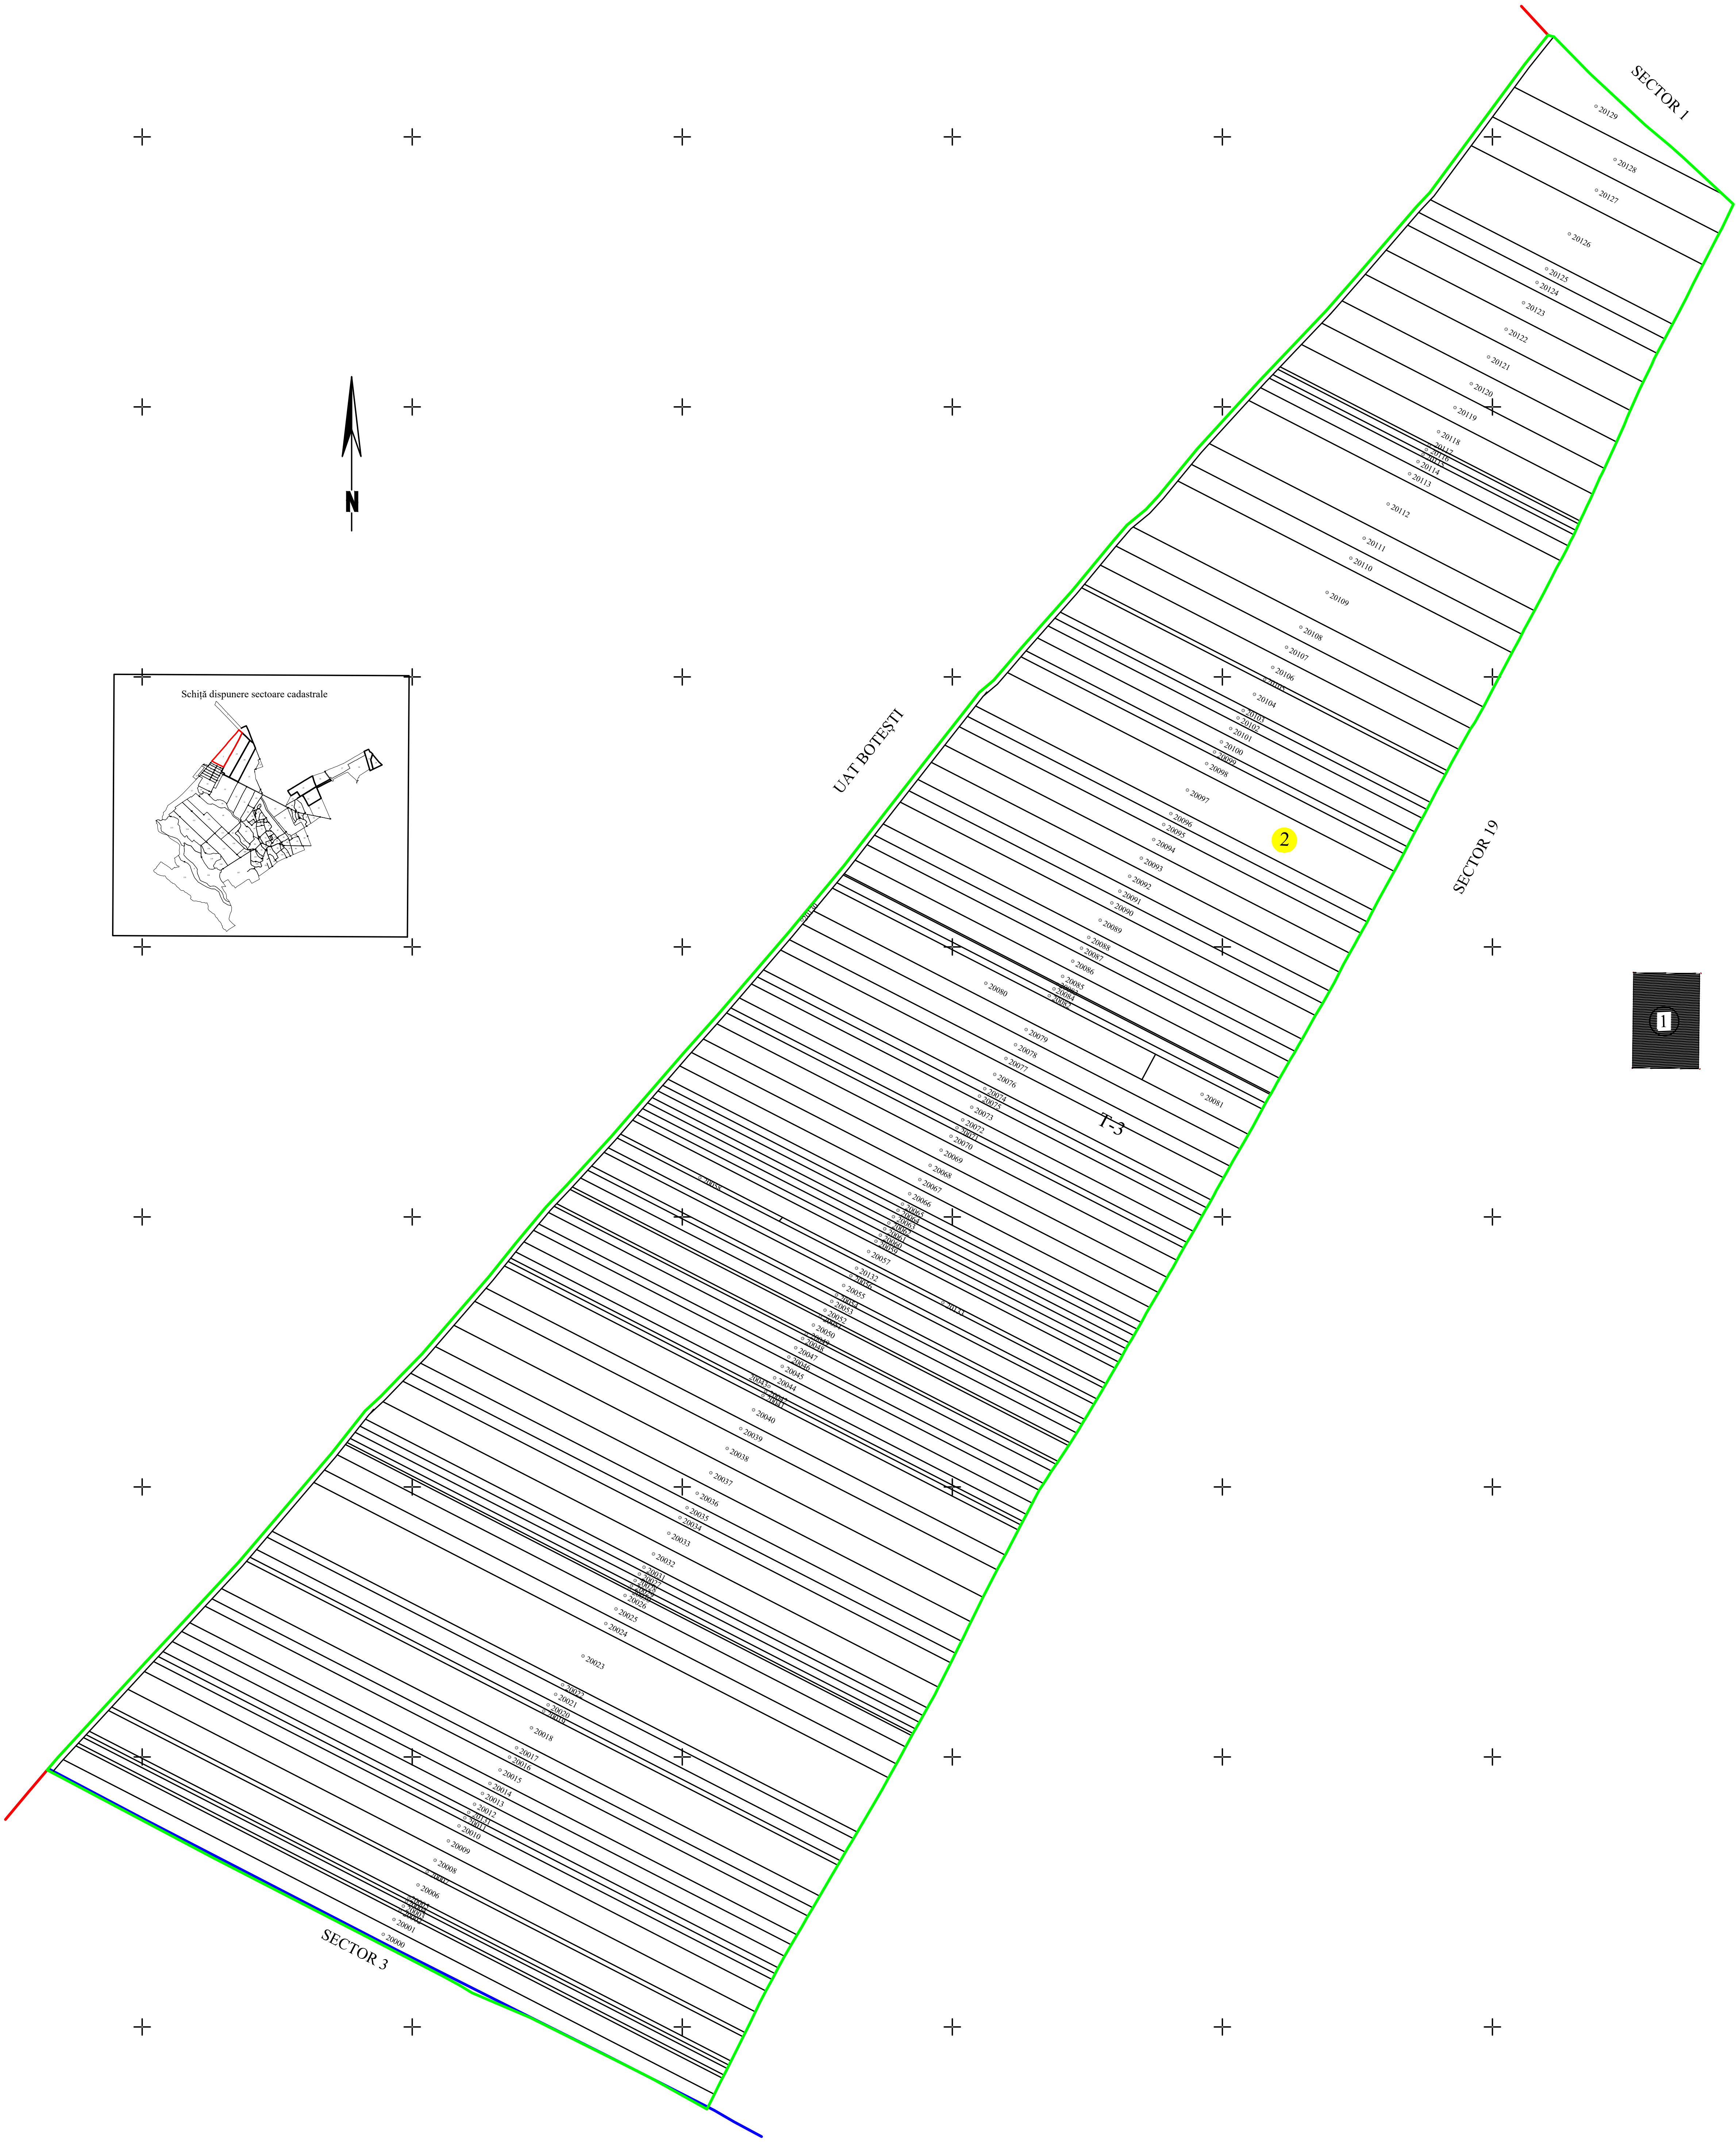

DENUMIRE EXECUTANT:
SC TEAMTOPOGRAFIC SRL
DATA INTOCMIRII: 29.04.2025

15.04.2025
SC TEAMTOPOGRAFIC SRL
CERTIFICAT DE AUTORIZARE
CLASA III SERIA B0-2-5085
CATEGORIA 01
CATEGORIA 01

LEGENDA	
	Limita imobil
	Limita constructii definitive
	Limita cvartal
	Limita intravilan
	Limita UAT
	Limita sector cadastral
	Ape curgatoare
118	Numar postal
str. N. Labis	Denumire strazi
31	Numar sector cadastral
36023	ID imobil
C1	Cod constructie
T 16	Denumire Cvaral/Tarla